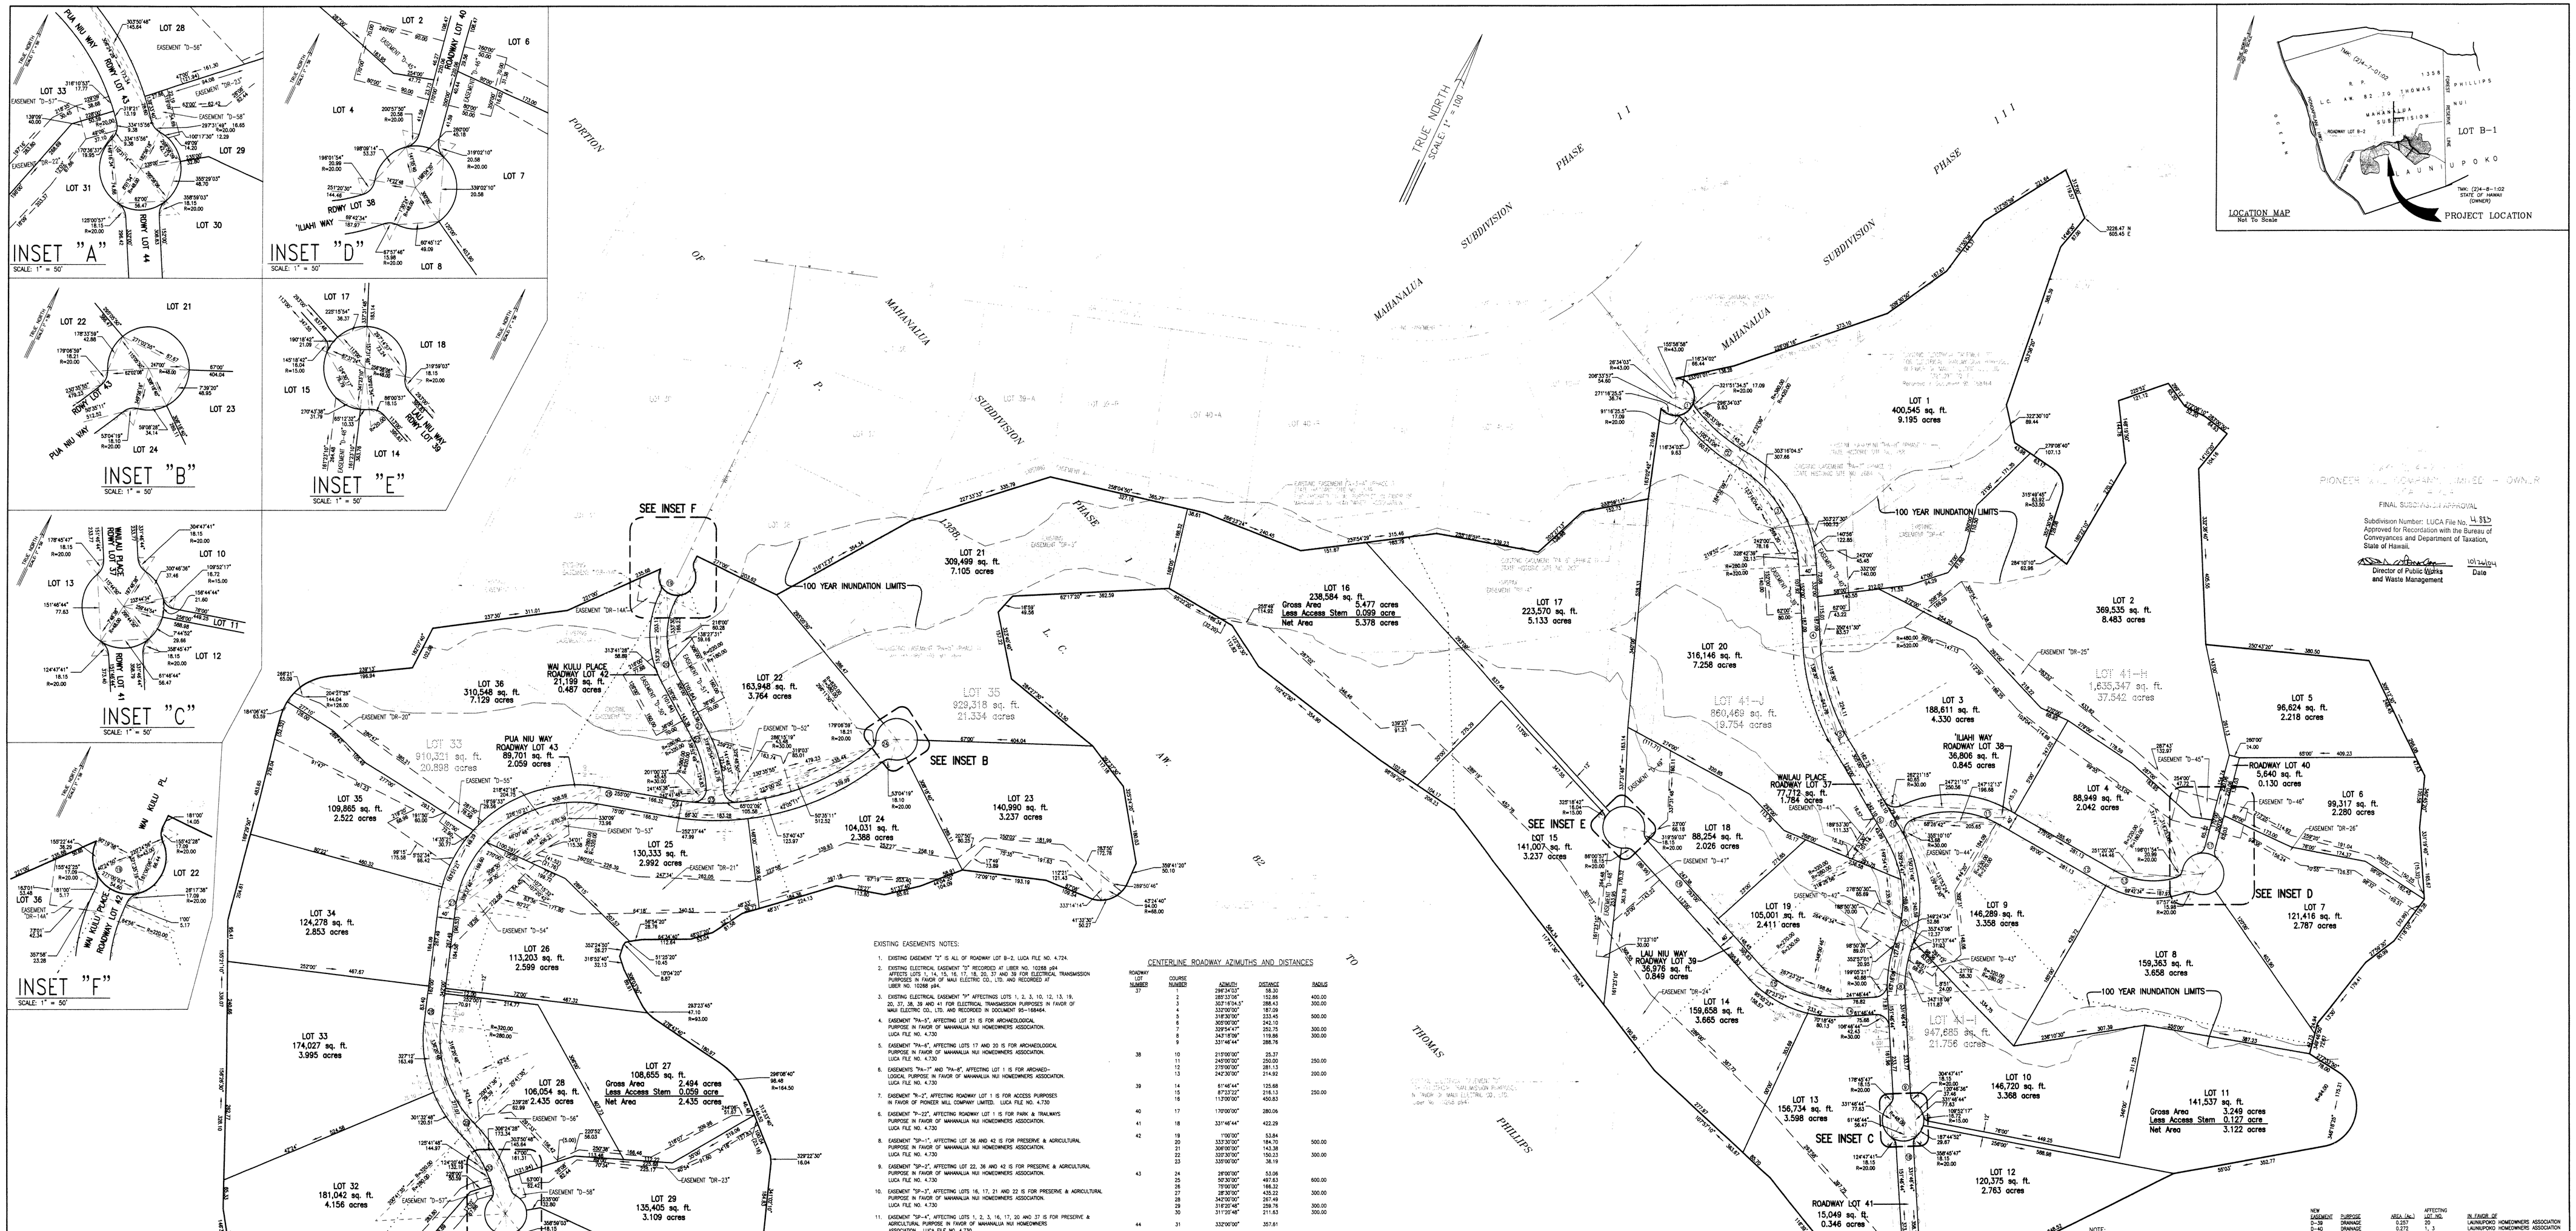
INSET "A"
SCALE: 1" = 50'
INSET "B"
SCALE: 1" = 50'
INSET "C"
SCALE: 1" = 50'
INSET "D"
SCALE: 1" = 50'
INSET "E"
SCALE: 1" = 50'
INSET "F"
SCALE: 1" = 50'
LOCATION MAP
Not To Scale
PROJECT LOCATION
TRUE NORTH
SCALE: 1" = 100'
PHASE I
PHASE II
PHASE III
MAHANALUA SUBDIVISION
PORTION OF R. P. 1358 TO THOMAS PHILLIPS
SEE INSET A
SEE INSET B
SEE INSET C
SEE INSET D
SEE INSET E
SEE INSET F
100 YEAR INUNDATION LIMITS
LOT 1
400,545 sq. ft.
9.195 acres
LOT 2
369,535 sq. ft.
8.483 acres
LOT 3
188,611 sq. ft.
4.330 acres
LOT 4
88,949 sq. ft.
2.042 acres
LOT 5
96,624 sq. ft.
2.218 acres
LOT 6
99,317 sq. ft.
2.280 acres
LOT 7
121,416 sq. ft.
2.787 acres
LOT 8
159,363 sq. ft.
3.658 acres
LOT 9
146,289 sq. ft.
3.358 acres
LOT 10
146,720 sq. ft.
3.368 acres
LOT 11
141,537 sq. ft.
Gross Area 3.249 acres
Less Access Stem 0.127 acre
Net Area 3.122 acres
LOT 12
120,375 sq. ft.
2.763 acres
LOT 13
156,734 sq. ft.
3.598 acres
LOT 14
159,658 sq. ft.
3.665 acres
LOT 15
141,007 sq. ft.
3.237 acres
LOT 16
238,584 sq. ft.
Gross Area 5.477 acres
Less Access Stem 0.099 acre
Net Area 5.378 acres
LOT 17
223,570 sq. ft.
5.133 acres
LOT 18
88,254 sq. ft.
2.026 acres
LOT 19
105,001 sq. ft.
2.411 acres
LOT 20
316,146 sq. ft.
7.258 acres
LOT 21
309,499 sq. ft.
7.105 acres
LOT 22
163,948 sq. ft.
3.764 acres
LOT 23
140,990 sq. ft.
3.237 acres
LOT 24
104,031 sq. ft.
2.388 acres
LOT 25
130,333 sq. ft.
2.992 acres
LOT 26
113,203 sq. ft.
2.599 acres
LOT 27
108,655 sq. ft.
Gross Area 2.494 acres
Less Access Stem 0.059 acre
Net Area 2.435 acres
LOT 28
106,054 sq. ft.
2.435 acres
LOT 29
135,405 sq. ft.
3.109 acres
LOT 30
178,924 sq. ft.
4.108 acres
LOT 31
159,447 sq. ft.
3.660 acres
LOT 32
181,042 sq. ft.
4.156 acres
LOT 33
174,027 sq. ft.
3.995 acres
LOT 34
124,278 sq. ft.
2.853 acres
LOT 35
109,865 sq. ft.
2.522 acres
LOT 36
310,548 sq. ft.
7.129 acres
LOT 41-H
1,635,347 sq. ft.
37.542 acres
LOT 41-I
947,685 sq. ft.
21.756 acres
LOT 41-J
860,469 sq. ft.
19.754 acres
LOT 35
929,318 sq. ft.
21.334 acres
LOT 33
910,321 sq. ft.
20.898 acres
LOT 34
1,070,901 sq. ft.
24.585 acres
WAI KULIU PLACE
ROADWAY LOT 42
21,199 sq. ft.
0.487 acres
PUA NIU WAY
ROADWAY LOT 43
89,701 sq. ft.
2.059 acres
ROADWAY LOT 44
12,479 sq. ft.
0.287 acres
ROADWAY LOT 41
15,049 sq. ft.
0.346 acres
ROADWAY LOT 40
5,840 sq. ft.
0.130 acres
WALAU PLACE
ROADWAY LOT 37
77,712 sq. ft.
1.784 acres
LAU NIU WAY
ROADWAY LOT 39
36,976 sq. ft.
0.849 acres
"ILIAHI WAY
ROADWAY LOT 38
36,806 sq. ft.
0.845 acres
ROMY LOT 38
ROMY LOT 39
ROMY LOT